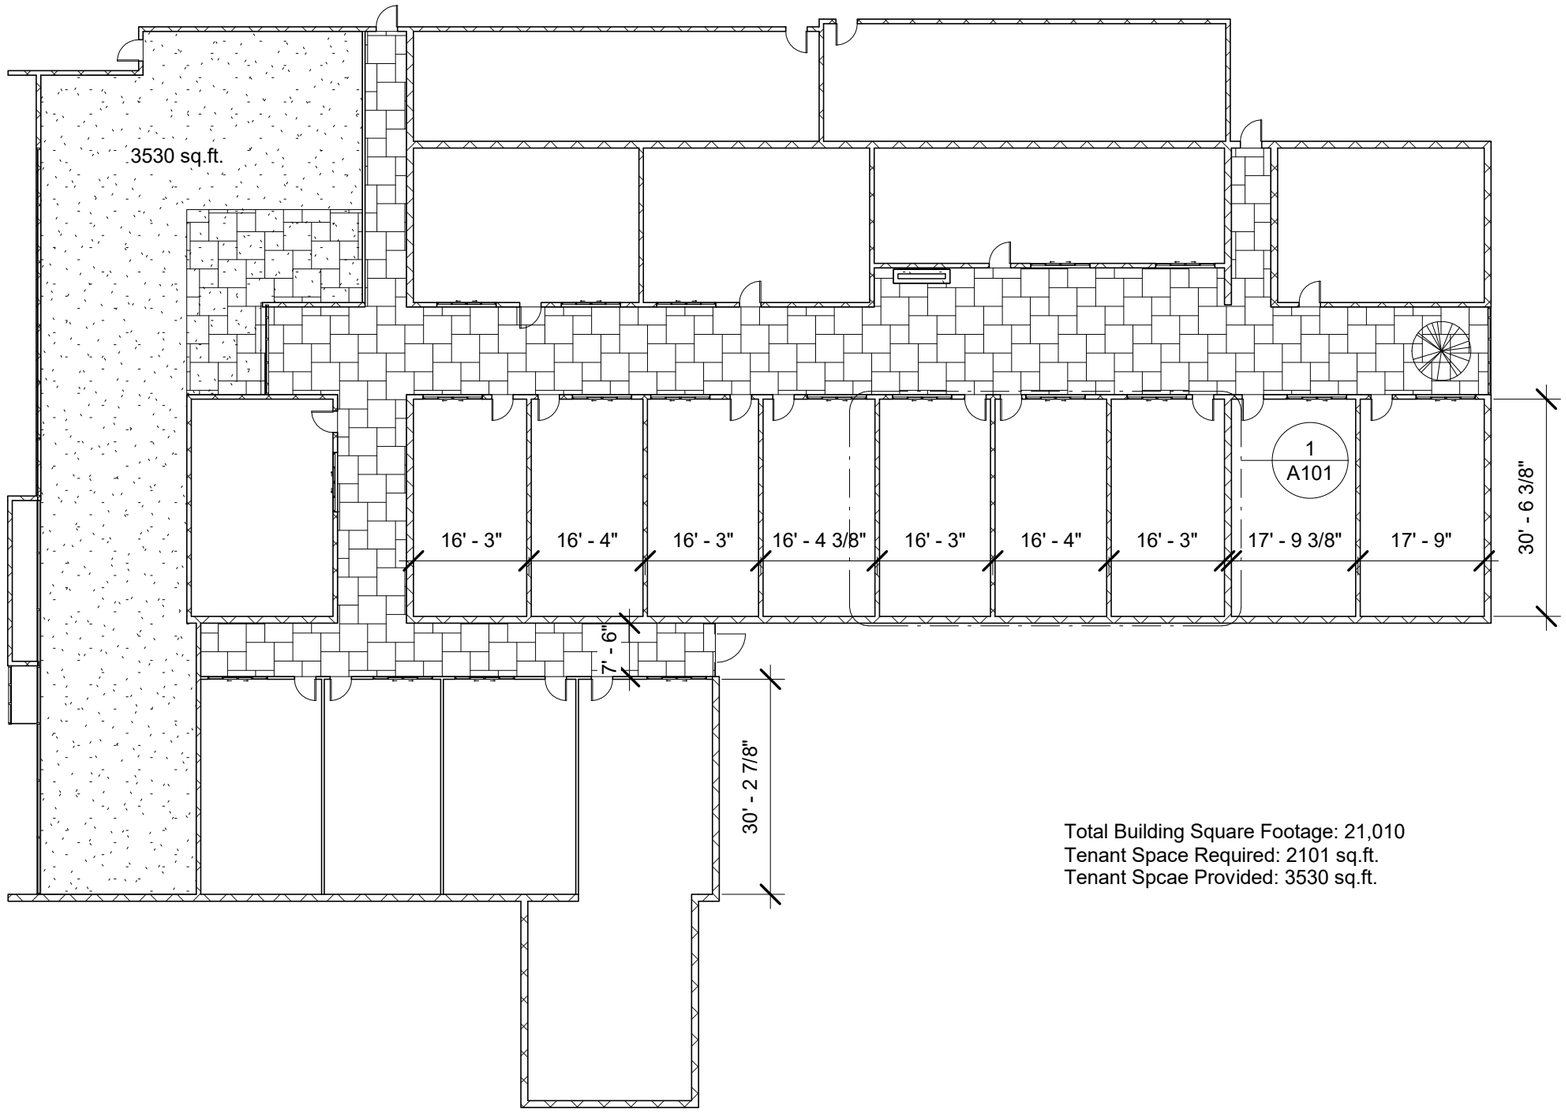

Total Building Square Footage: 21,010
Tenant Space Required: 2101 sq.ft.
Tenant Spcae Provided: 3530 sq.ft.

montgomery & peeples
AN ARCHITECTURE AND INTERIOR DESIGN FIRM

Barrett Properties
305 Building Remodel

No.	Description	Date

Overall Floor Plan

Project number	22-002
Date	03-2-22
Drawn by	APH
Checked by	LMS

A100

Scale 3/64" = 1'-0"

3/3/2022 1:07:12 AM

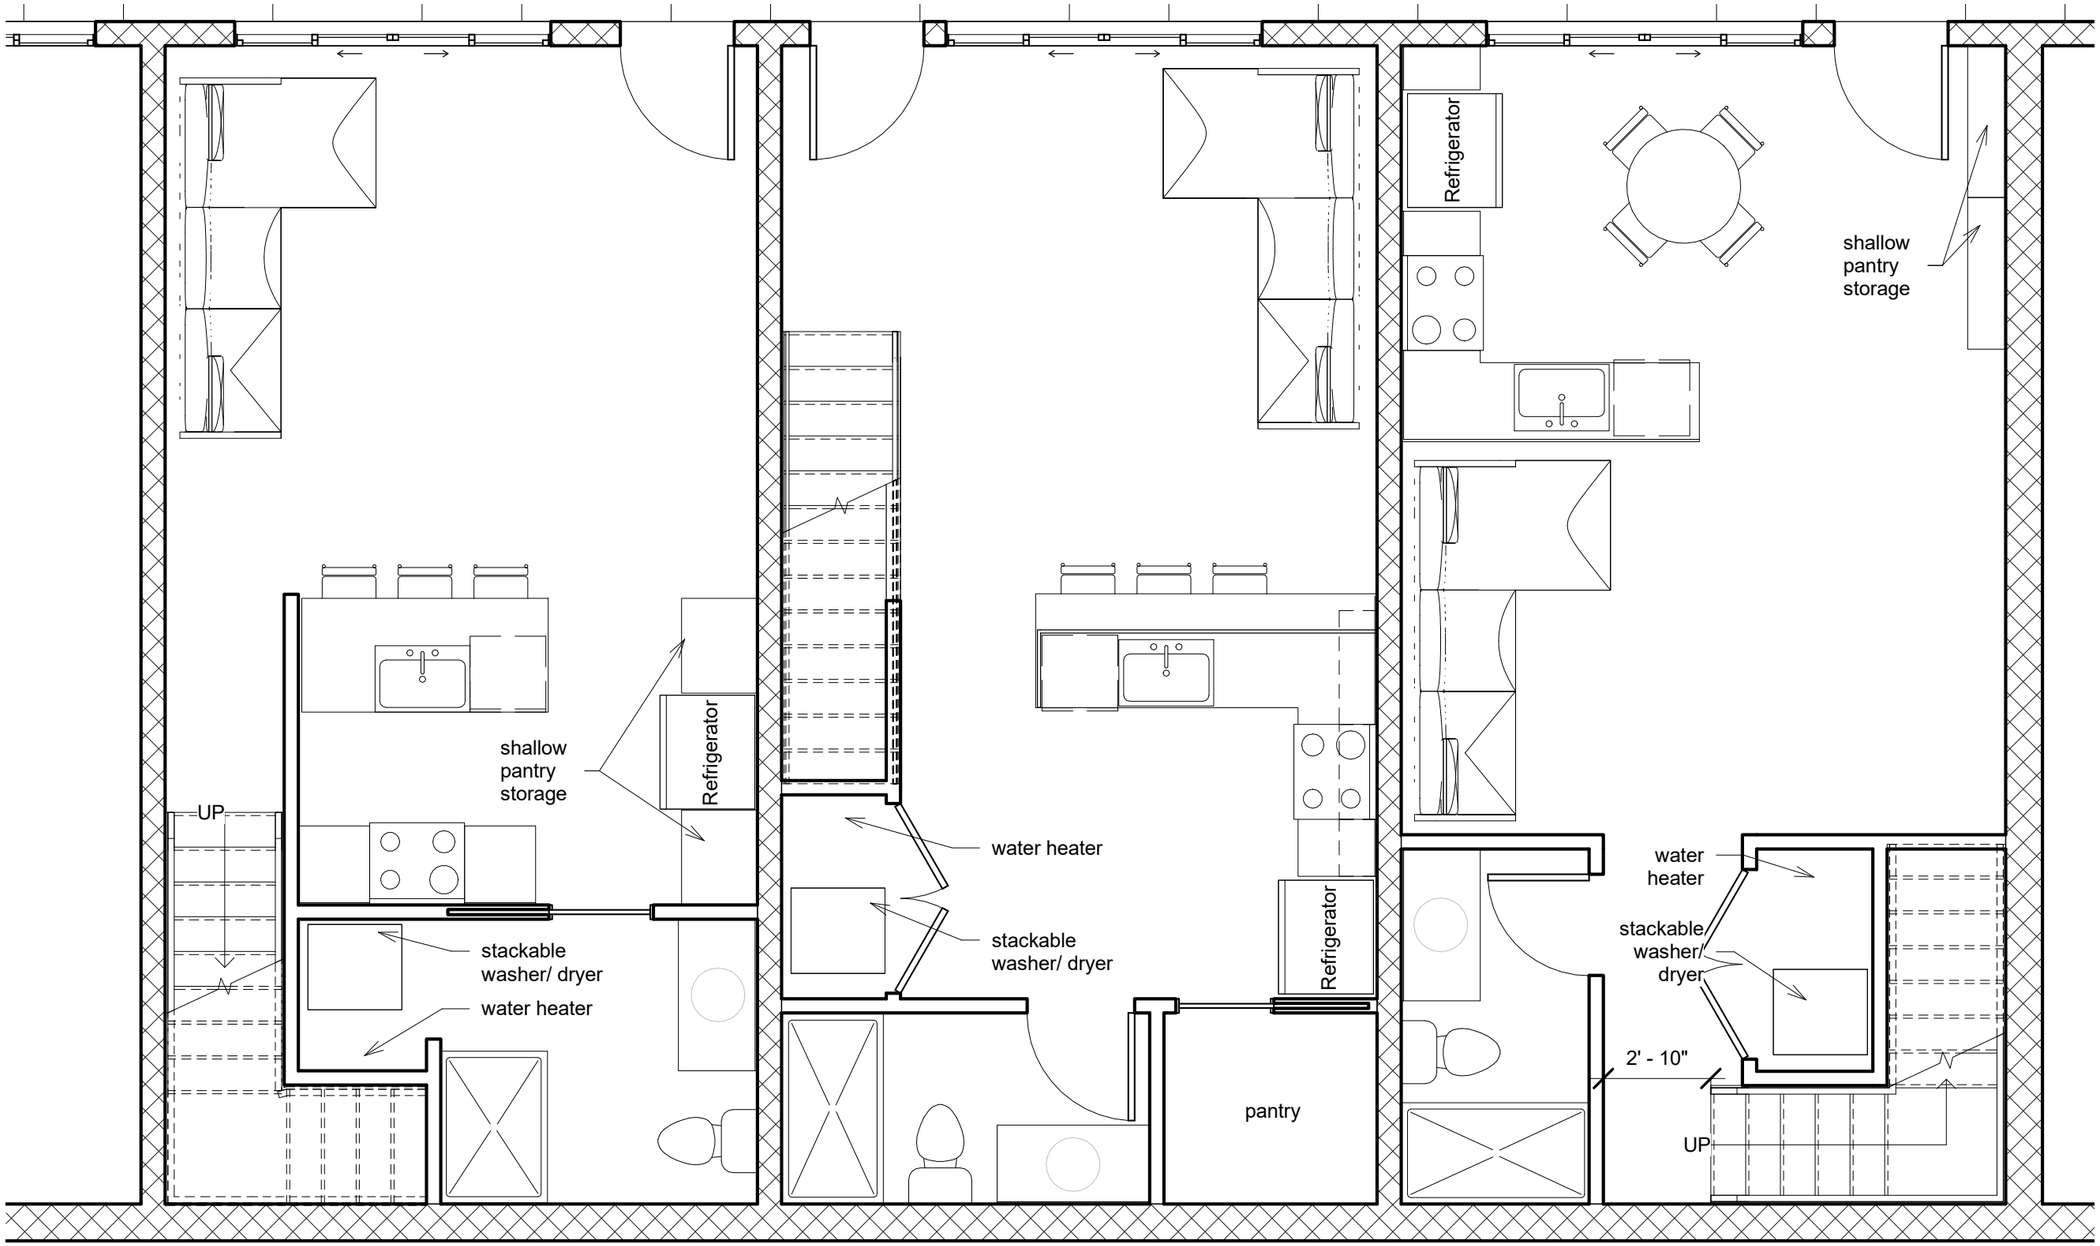

montgomery & peeples
AN ARCHITECTURE AND INTERIOR DESIGN FIRM

Barrett Properties
305 Building Remodel

No.	Description	Date

Enlarged Unit Plans

Project number	22-002
Date	03-2-22
Drawn by	APH
Checked by	-

A101

Scale 1/4" = 1'-0"

3/3/2022 1:07:29 AM

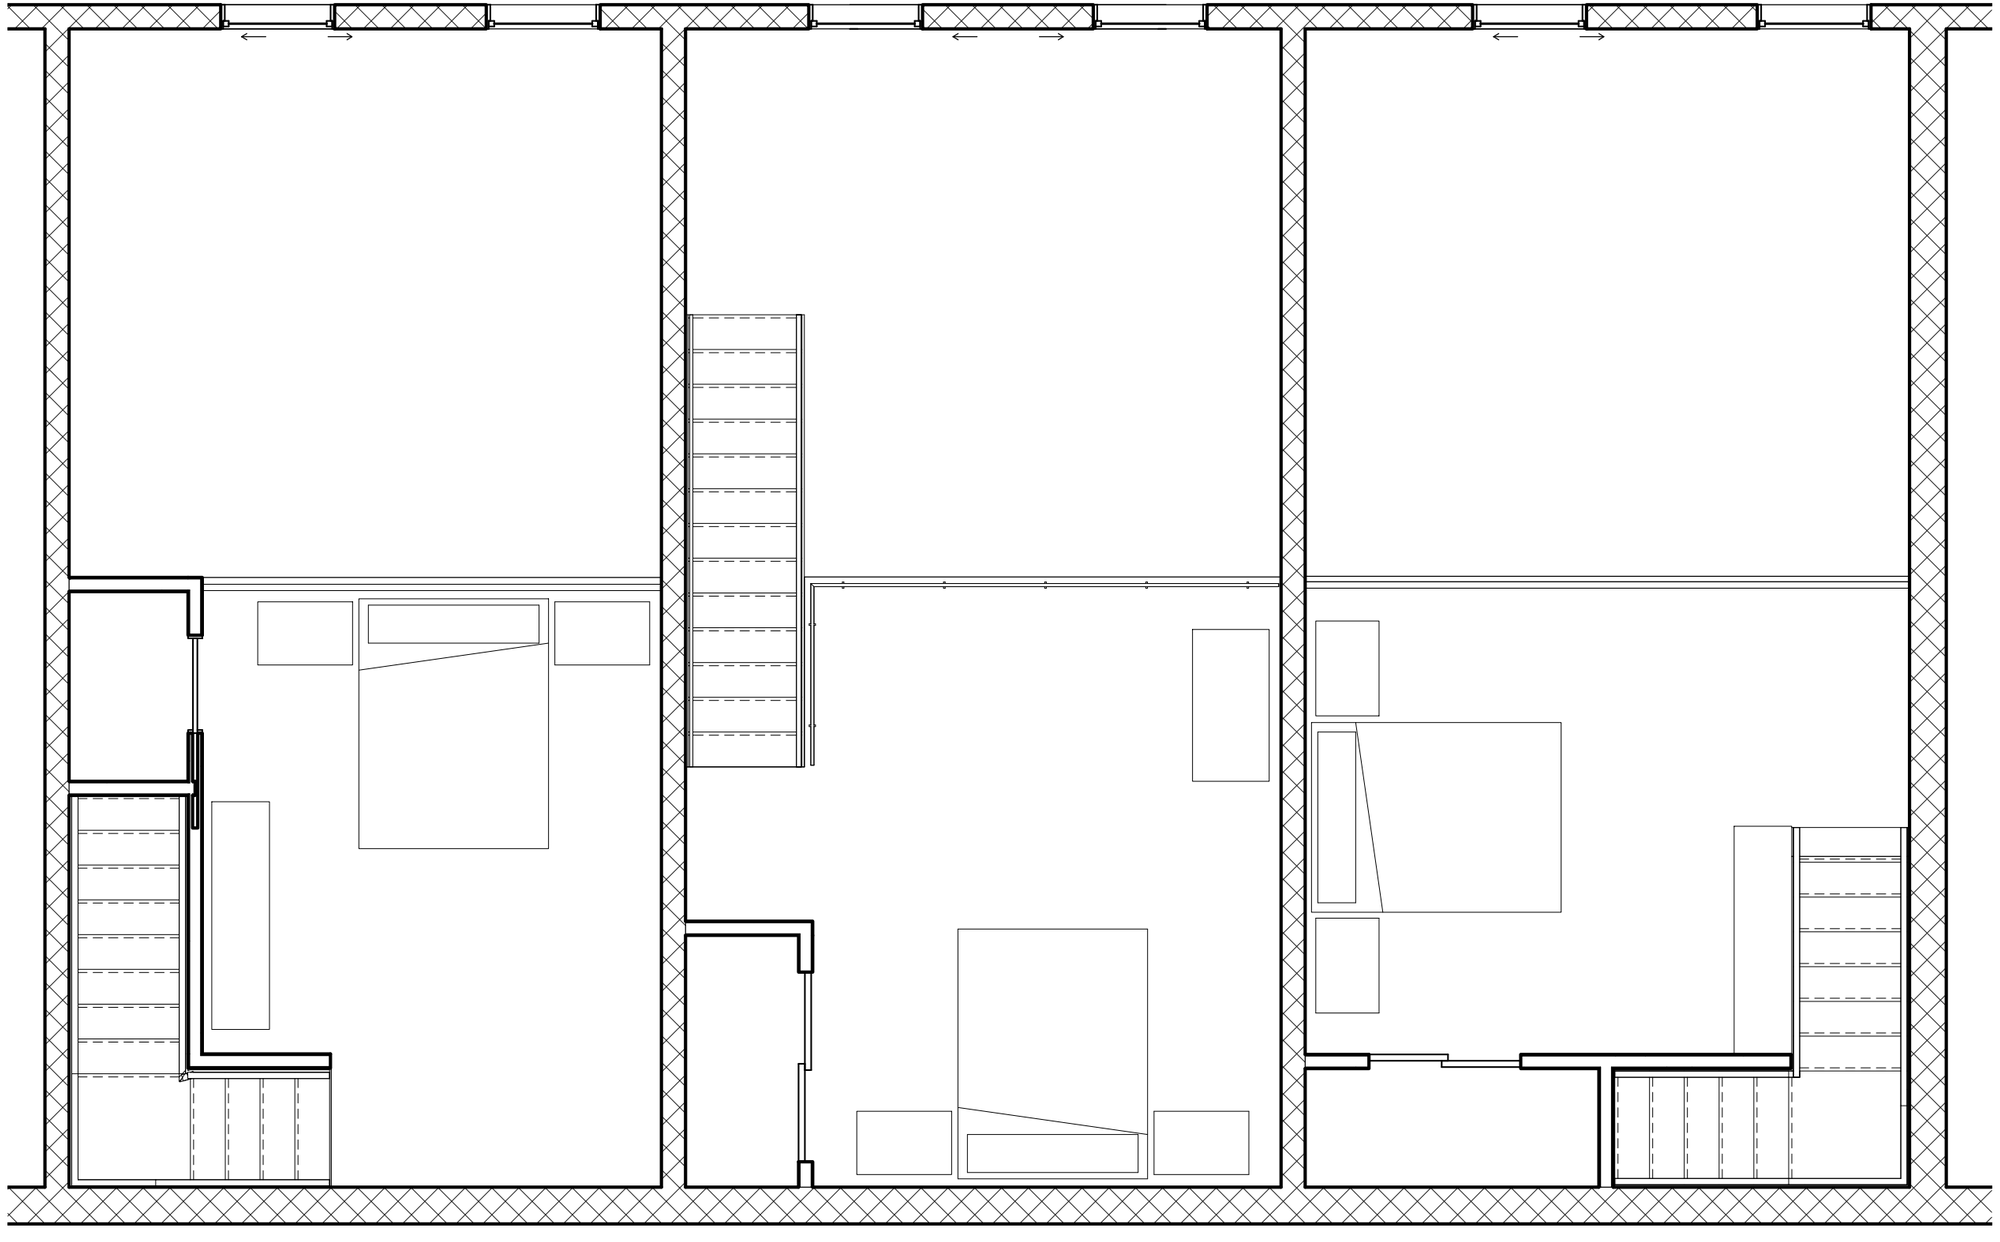

montgomery & peeples
AN ARCHITECTURE AND INTERIOR DESIGN FIRM

Barrett Properties
305 Building Remodel

No.	Description	Date

Enlarged Unit Plans Continued

Project number	22-002
Date	03-2-22
Drawn by	APH
Checked by	LMS

A102

Scale 1/4" = 1'-0"

3/3/2022 1:07:50 AM

1 Interior View - Atrium

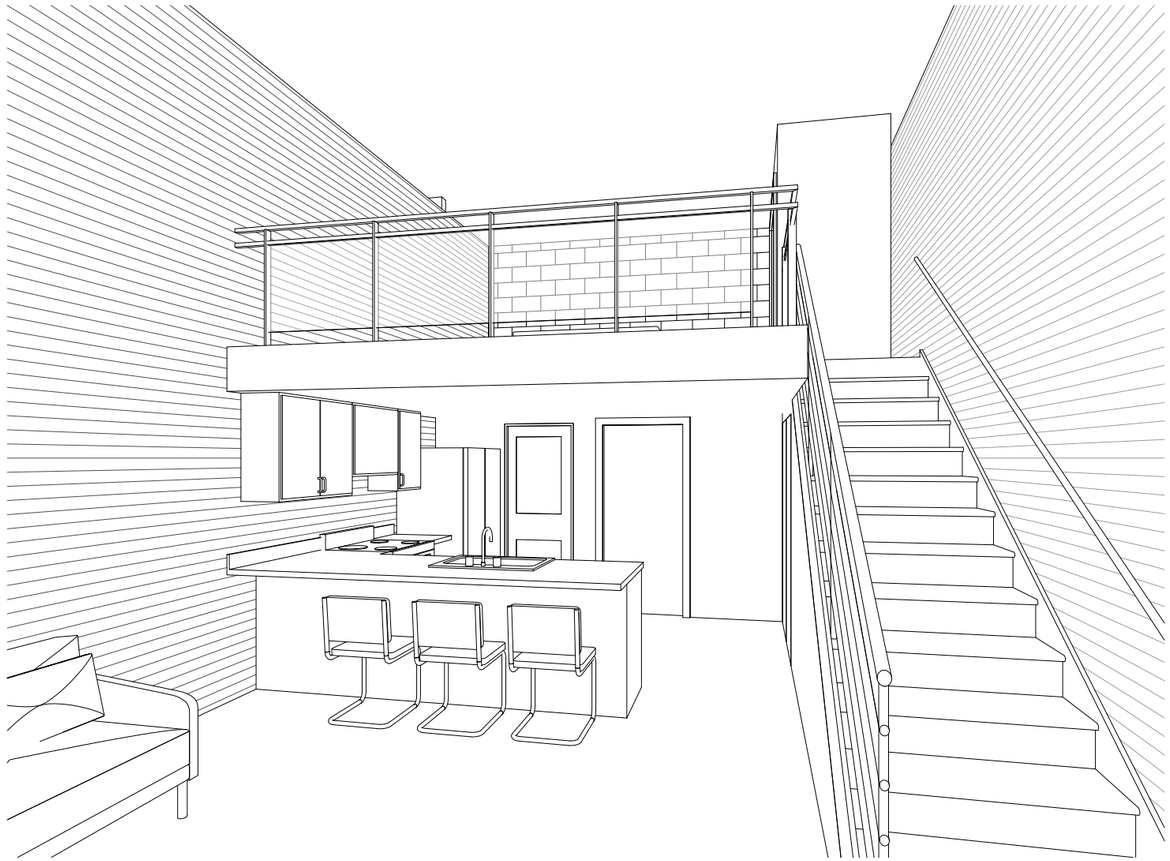

2 Interior View - Typical Loft Unit

montgomery & peeples
AN ARCHITECTURE AND INTERIOR DESIGN FIRM

Barrett Properties
305 Building Remodel

No.	Description	Date

3D Views

Project number	22-002	A900
Date	03-2-22	
Drawn by	APH	
Checked by	LMS	Scale

3/3/2022 1:08:51 AM

Atrium Inspiration

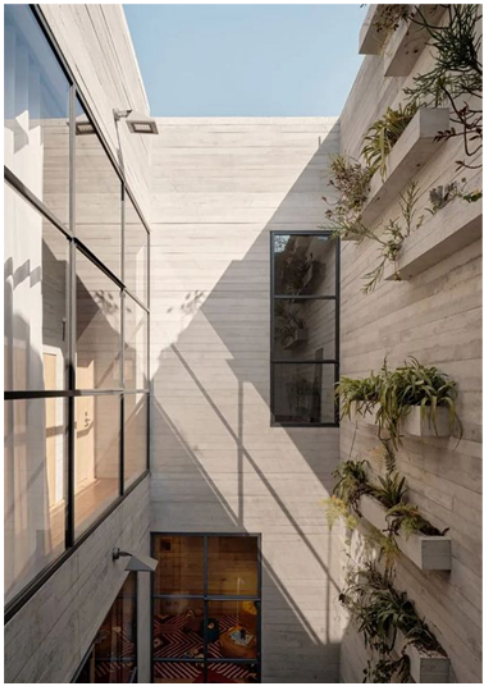

Wall Planters

Glass Walls and Roof

Interior Tree

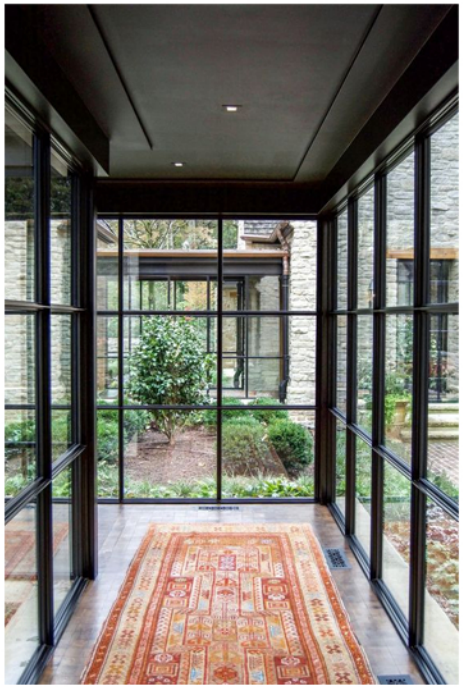

Restaurant Seating Area

Existing Building Exterior

Window and Door
Detailing Inspiration

Material Pallette Inspiration

Interior Atrium Inspiration